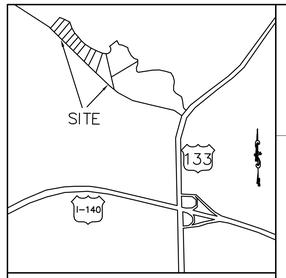

VICINITY MAP
N.T.S.

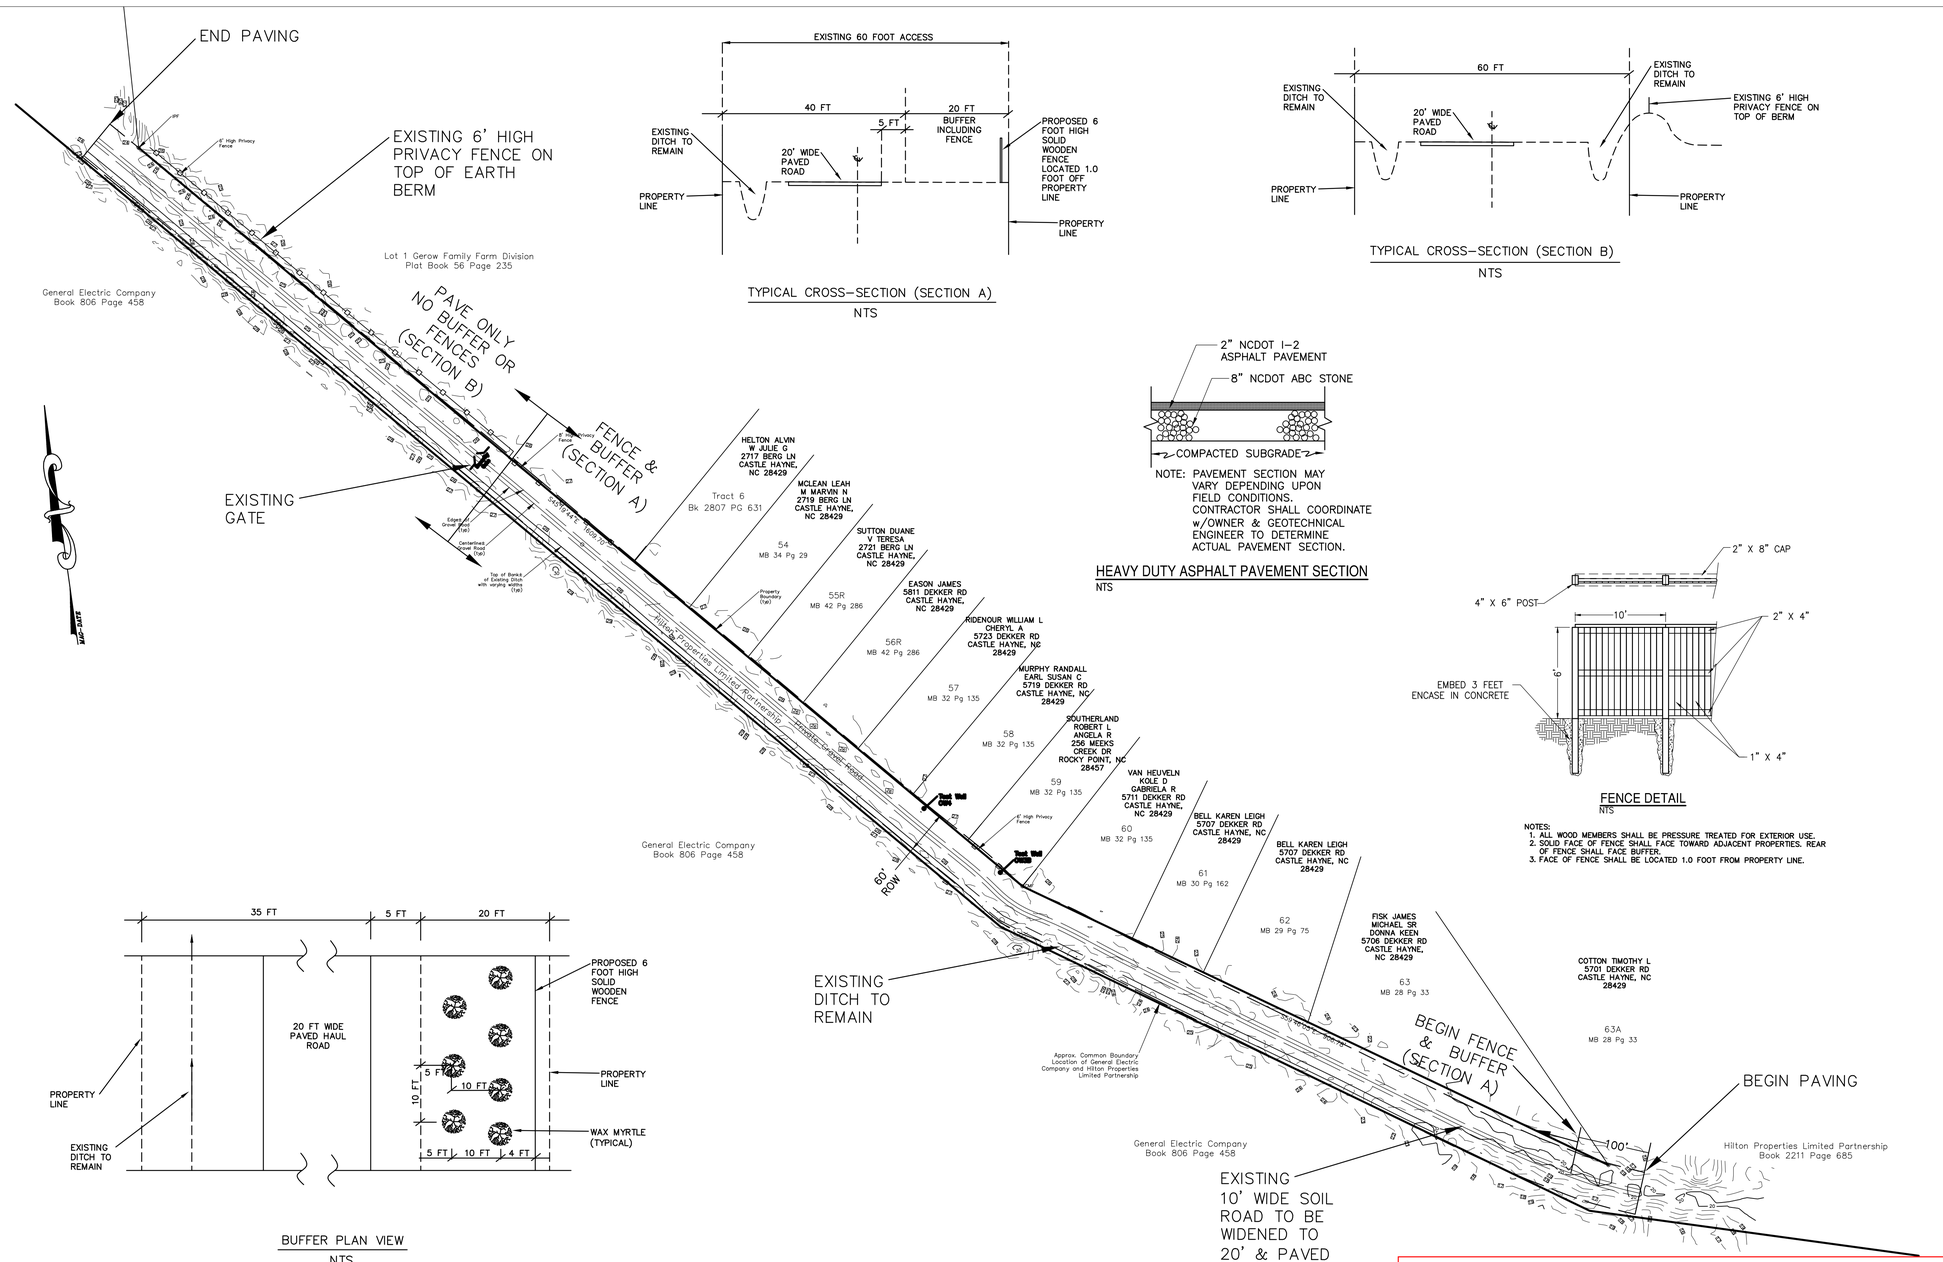

TYPICAL CROSS-SECTION (SECTION A)
NTS

TYPICAL CROSS-SECTION (SECTION B)
NTS

NOTE: PAVEMENT SECTION MAY VARY DEPENDING UPON FIELD CONDITIONS. CONTRACTOR SHALL COORDINATE w/OWNER & GEOTECHNICAL ENGINEER TO DETERMINE ACTUAL PAVEMENT SECTION.

HEAVY DUTY ASPHALT PAVEMENT SECTION
NTS

FENCE DETAIL
NTS

NOTES:
1. ALL WOOD MEMBERS SHALL BE PRESSURE TREATED FOR EXTERIOR USE.
2. SOLID FACE OF FENCE SHALL FACE TOWARD ADJACENT PROPERTIES. REAR OF FENCE SHALL FACE BUFFER.
3. FACE OF FENCE SHALL BE LOCATED 1.0 FOOT FROM PROPERTY LINE.

BUFFER PLAN VIEW
NTS

NOTE: STAGGER PLANTING OF WAX MYRTLES AS SHOWN.

Z18-19 EXHIBIT A

Initial Proposed Improvements Plan - January 25, 2019

SCALE: 1" = 100'
0 100 200 300

SYMBOL	DATE	DESCRIPTION	BY

REVISIONS

© 2018 NORRIS & TUNSTALL

HILTON PROPERTIES HAUL ROAD
CASTLE HAYNE
NEW HANOVER COUNTY, NORTH CAROLINA

OWNER:
HILTON PROPERTIES, LP
303 CLUB CIRCLE
MYRTLE BEACH, SC 29572

NORRIS & TUNSTALL
CONSULTING ENGINEERS P.C.
1900 EASTWOOD RD., SUITE #11
WILMINGTON, NC 28403
PHONE (910) 343-9633
1429 ASH-LITTLE RIVER RD. NW
ASH, NC 28420
PHONE (910) 287-5900

Licence #C-3641

19008

DES.	JPN
CKD.	JPN
DRWN.	ZAC
DATE	01/25/19

NORTH CAROLINA PROFESSIONAL ENGINEER SEAL 019863 PHILLIP PRESTON NORRIS
FOR REVIEW PURPOSES ONLY
NOT FOR CONSTRUCTION

C1